




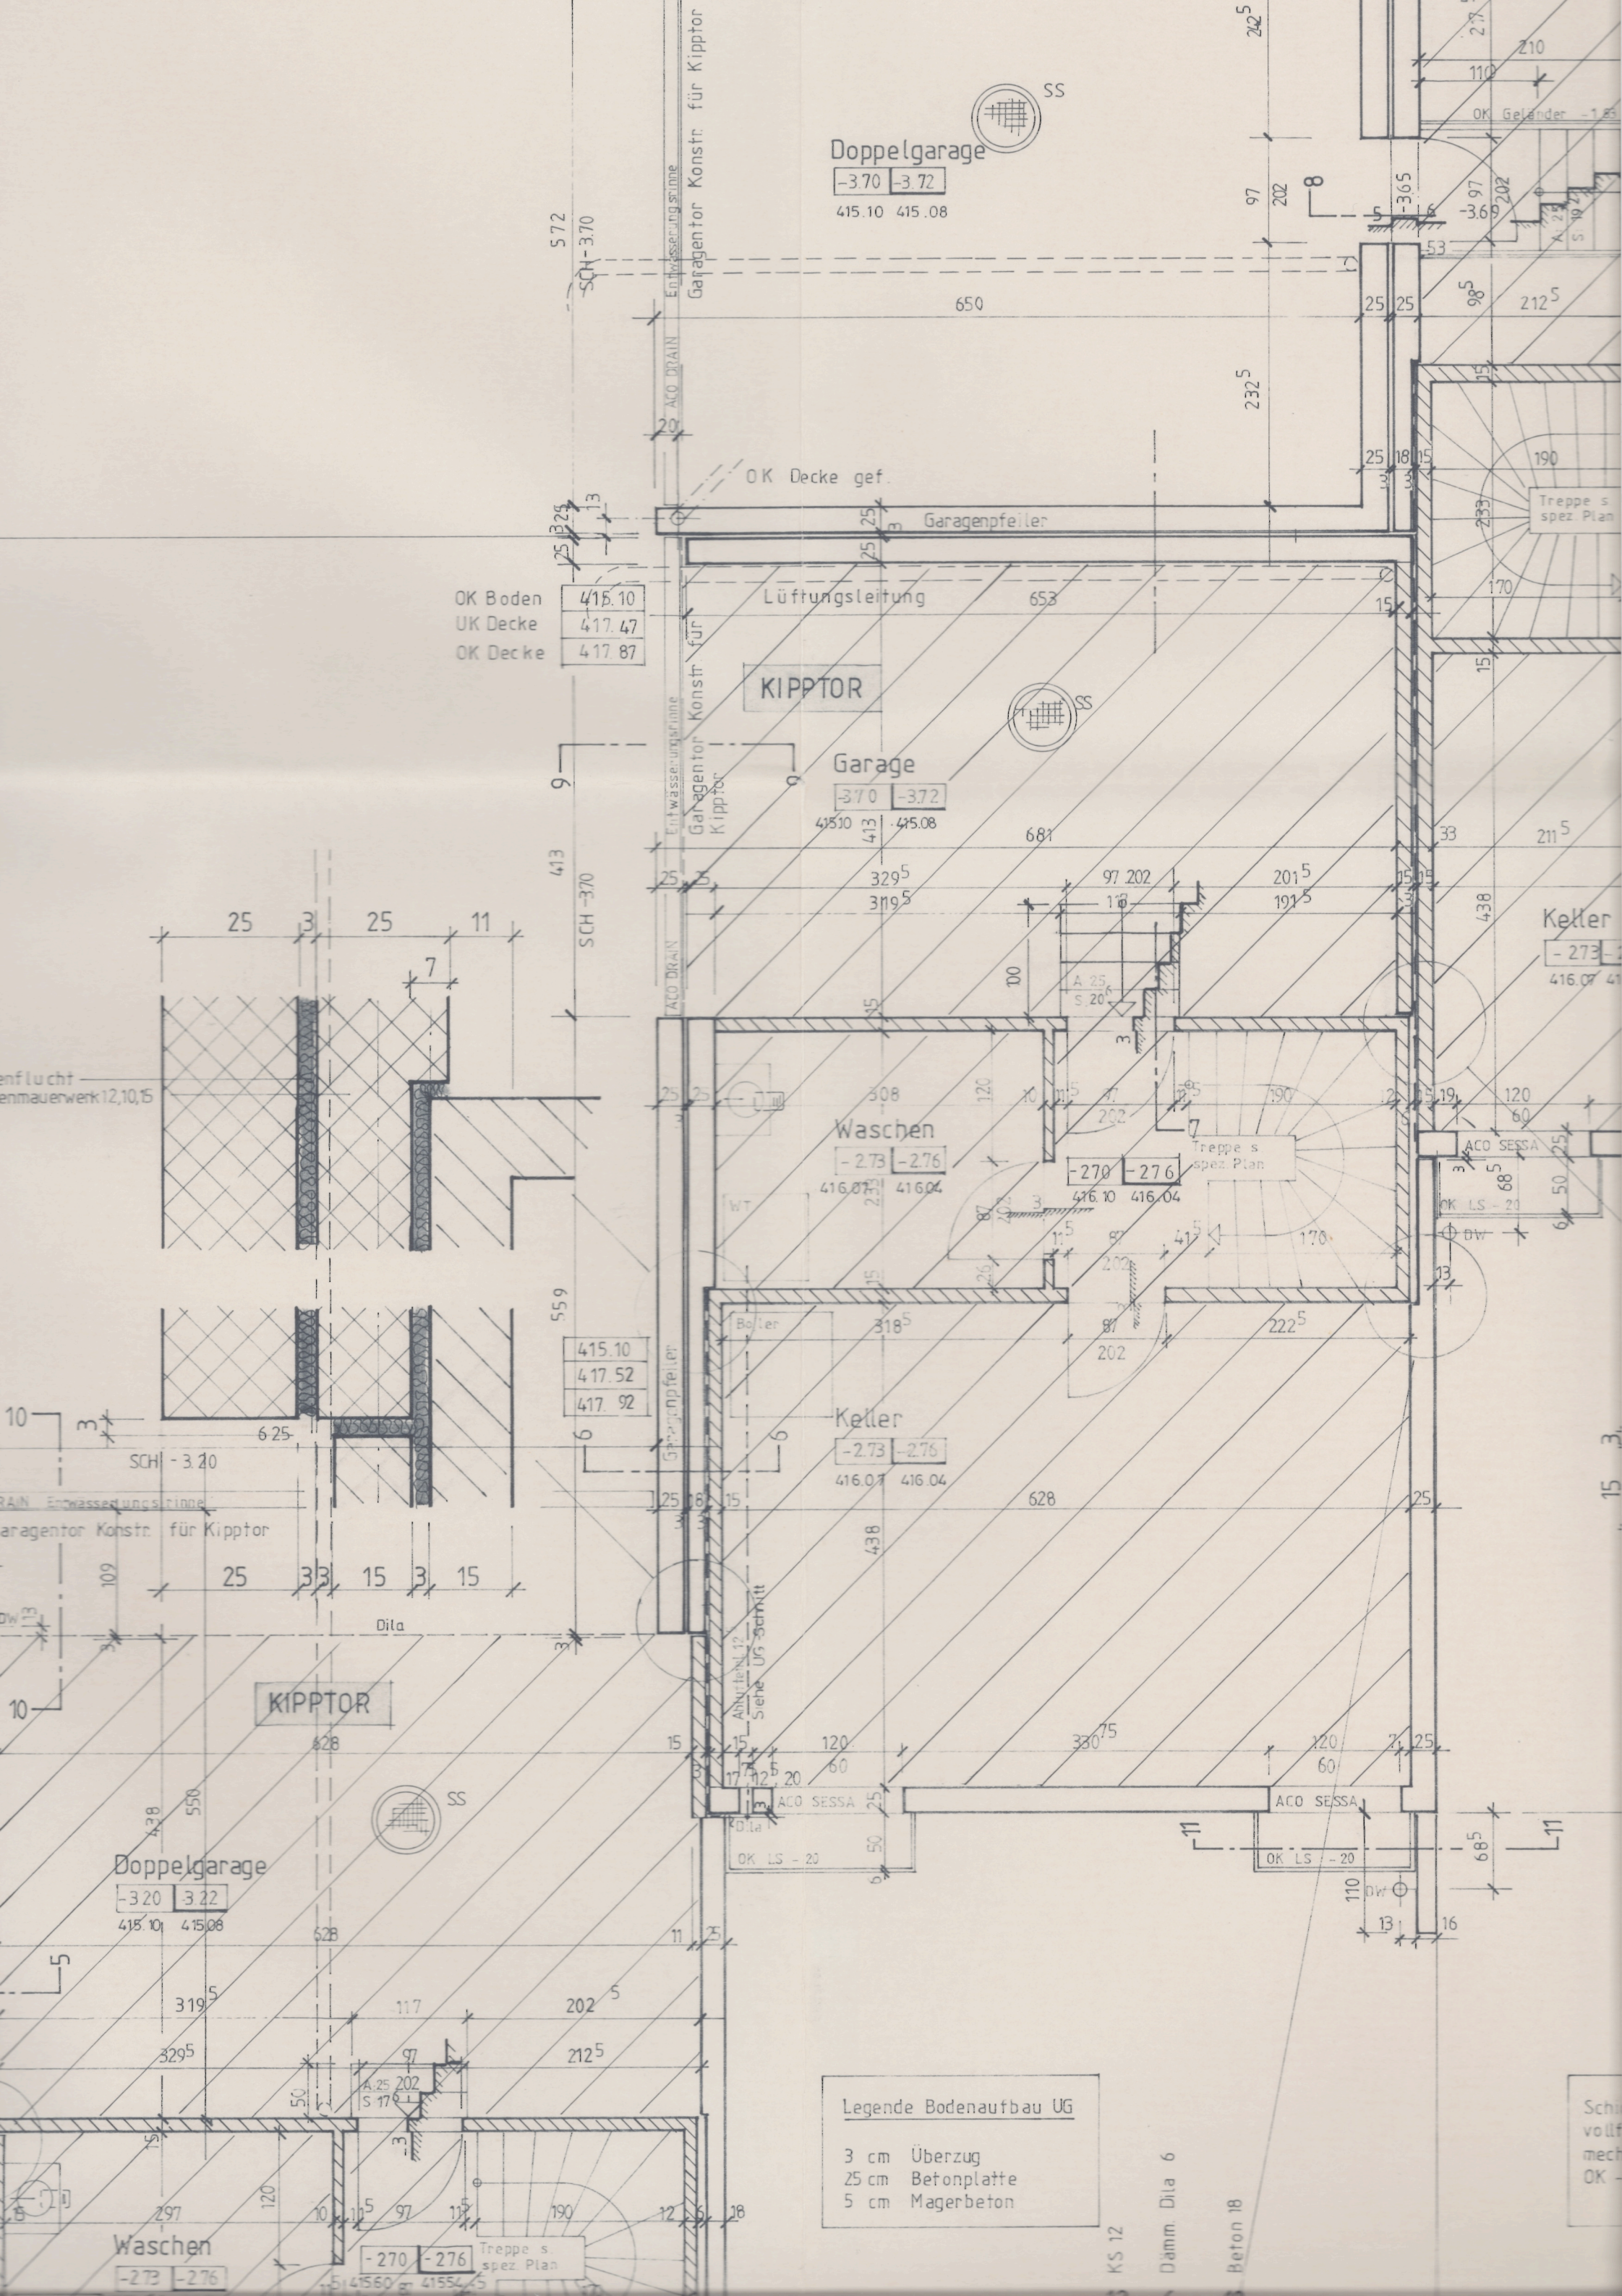

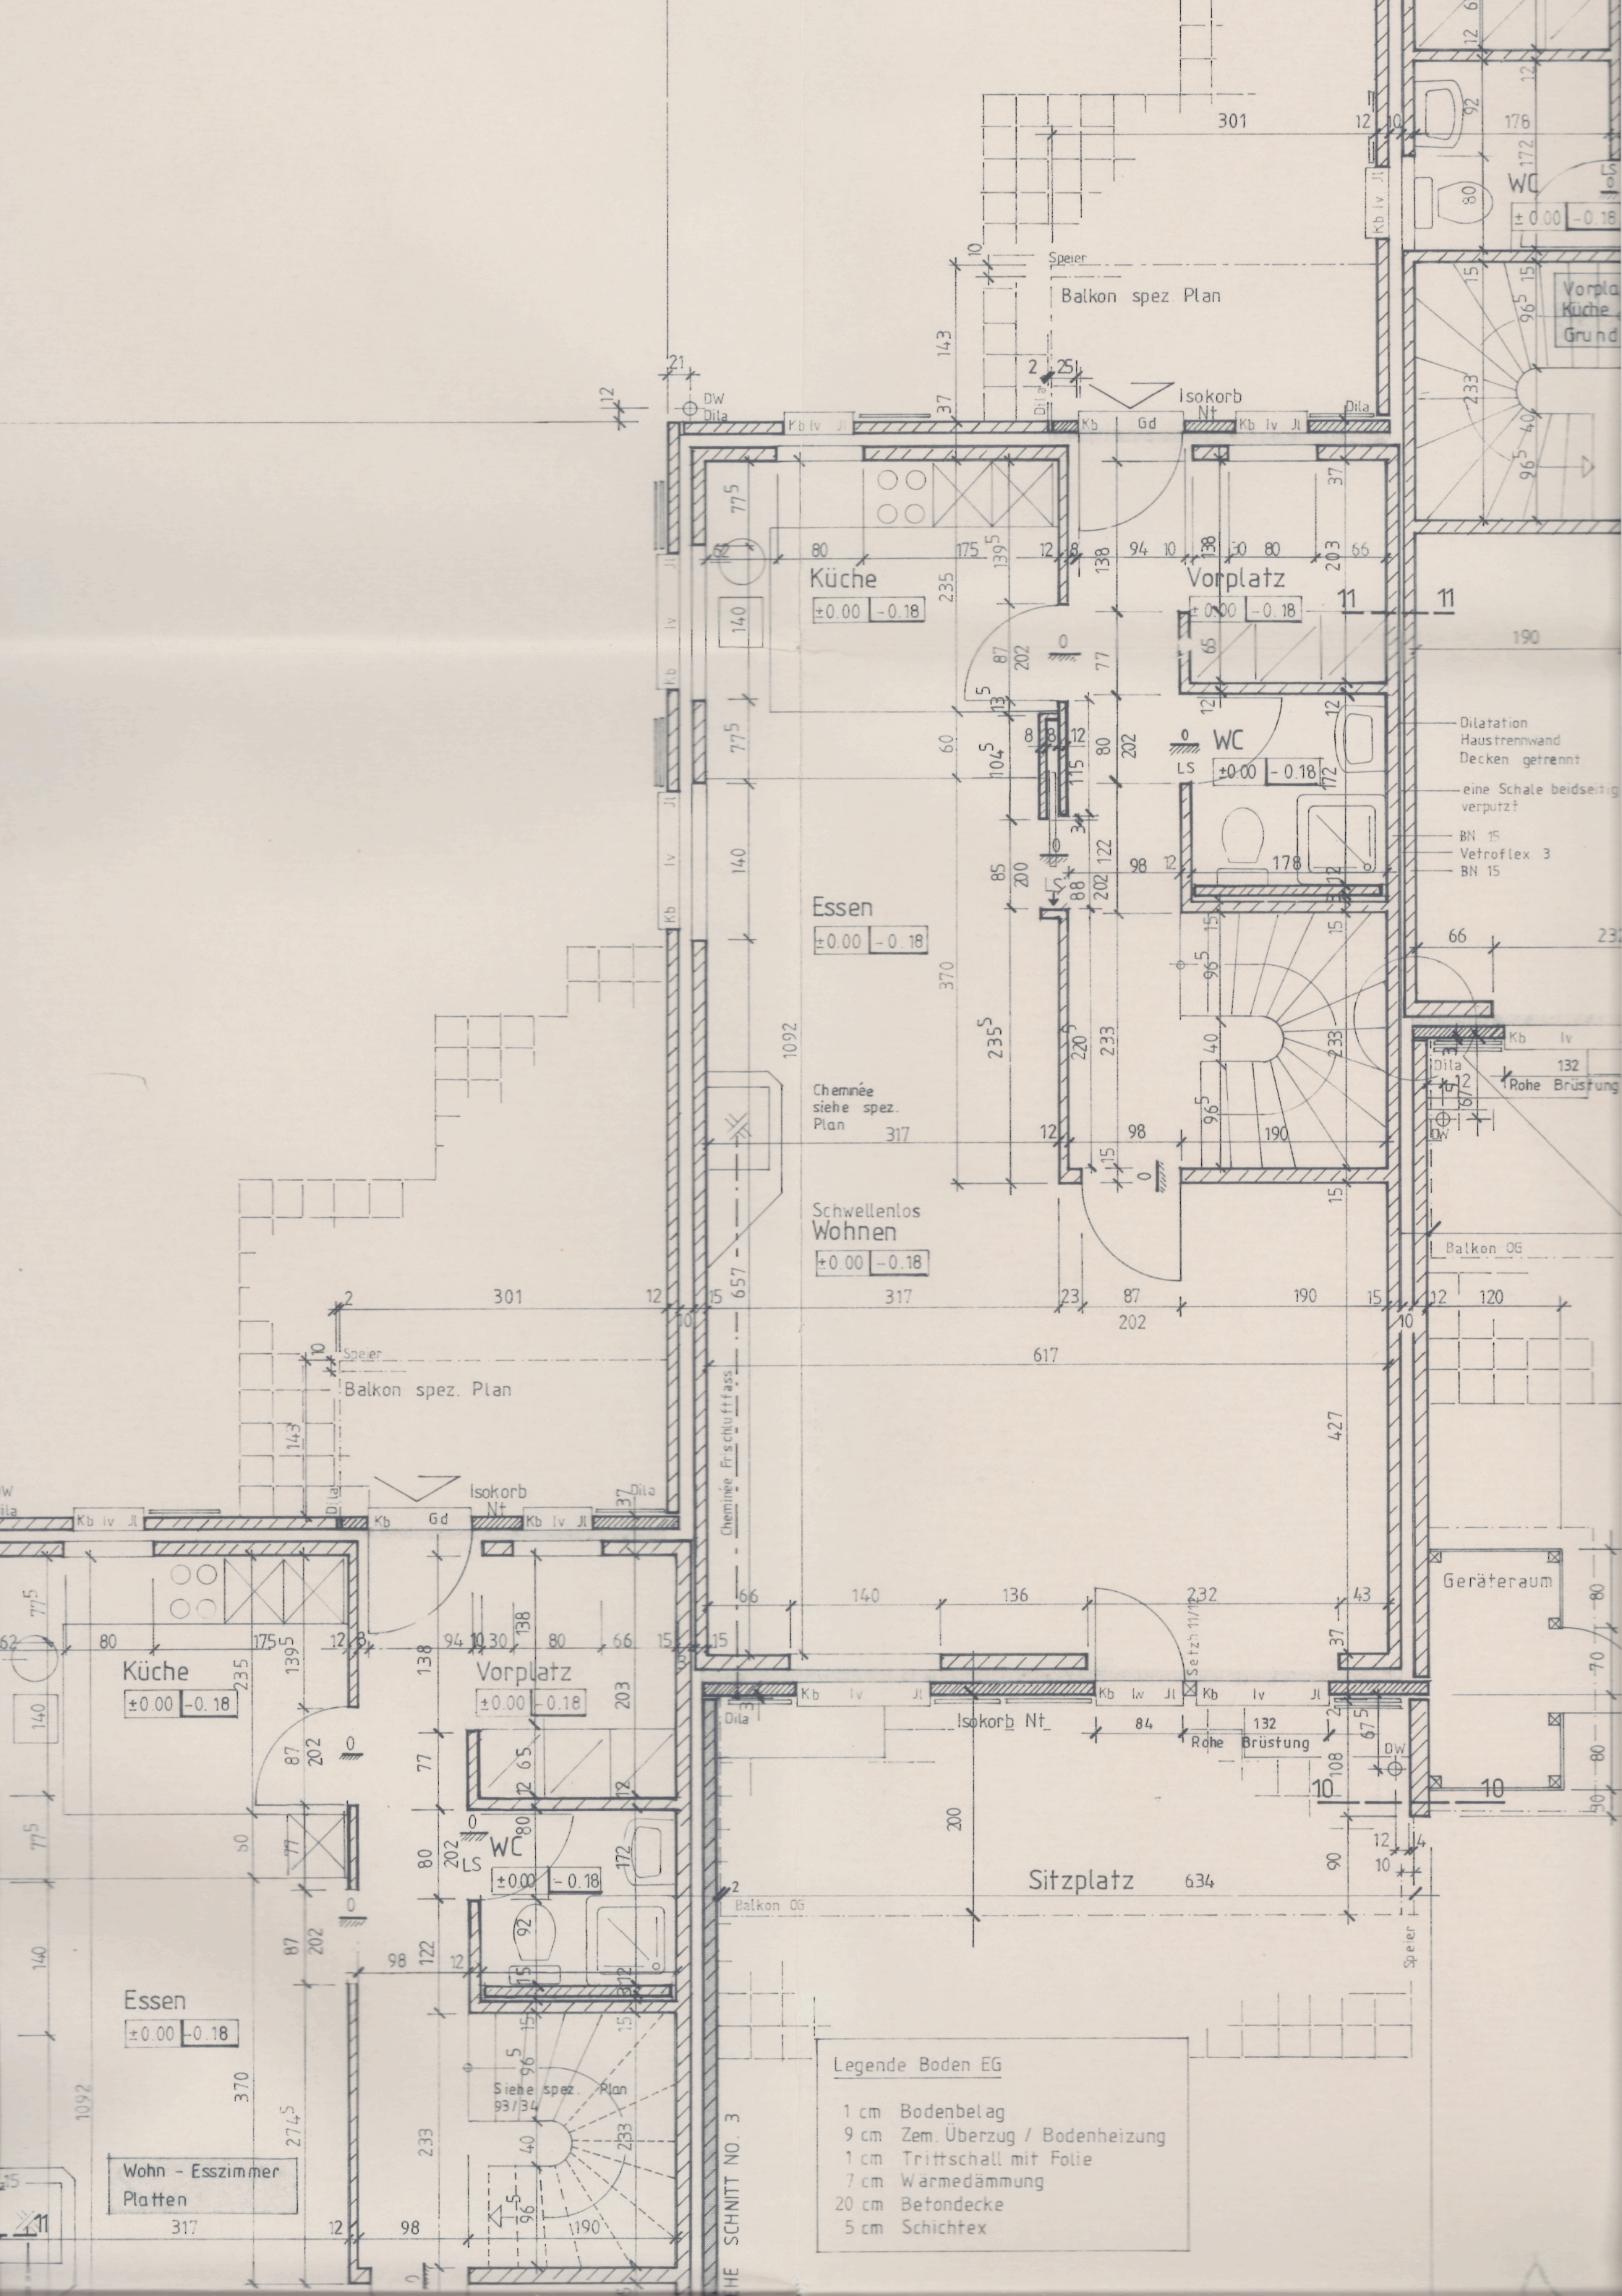

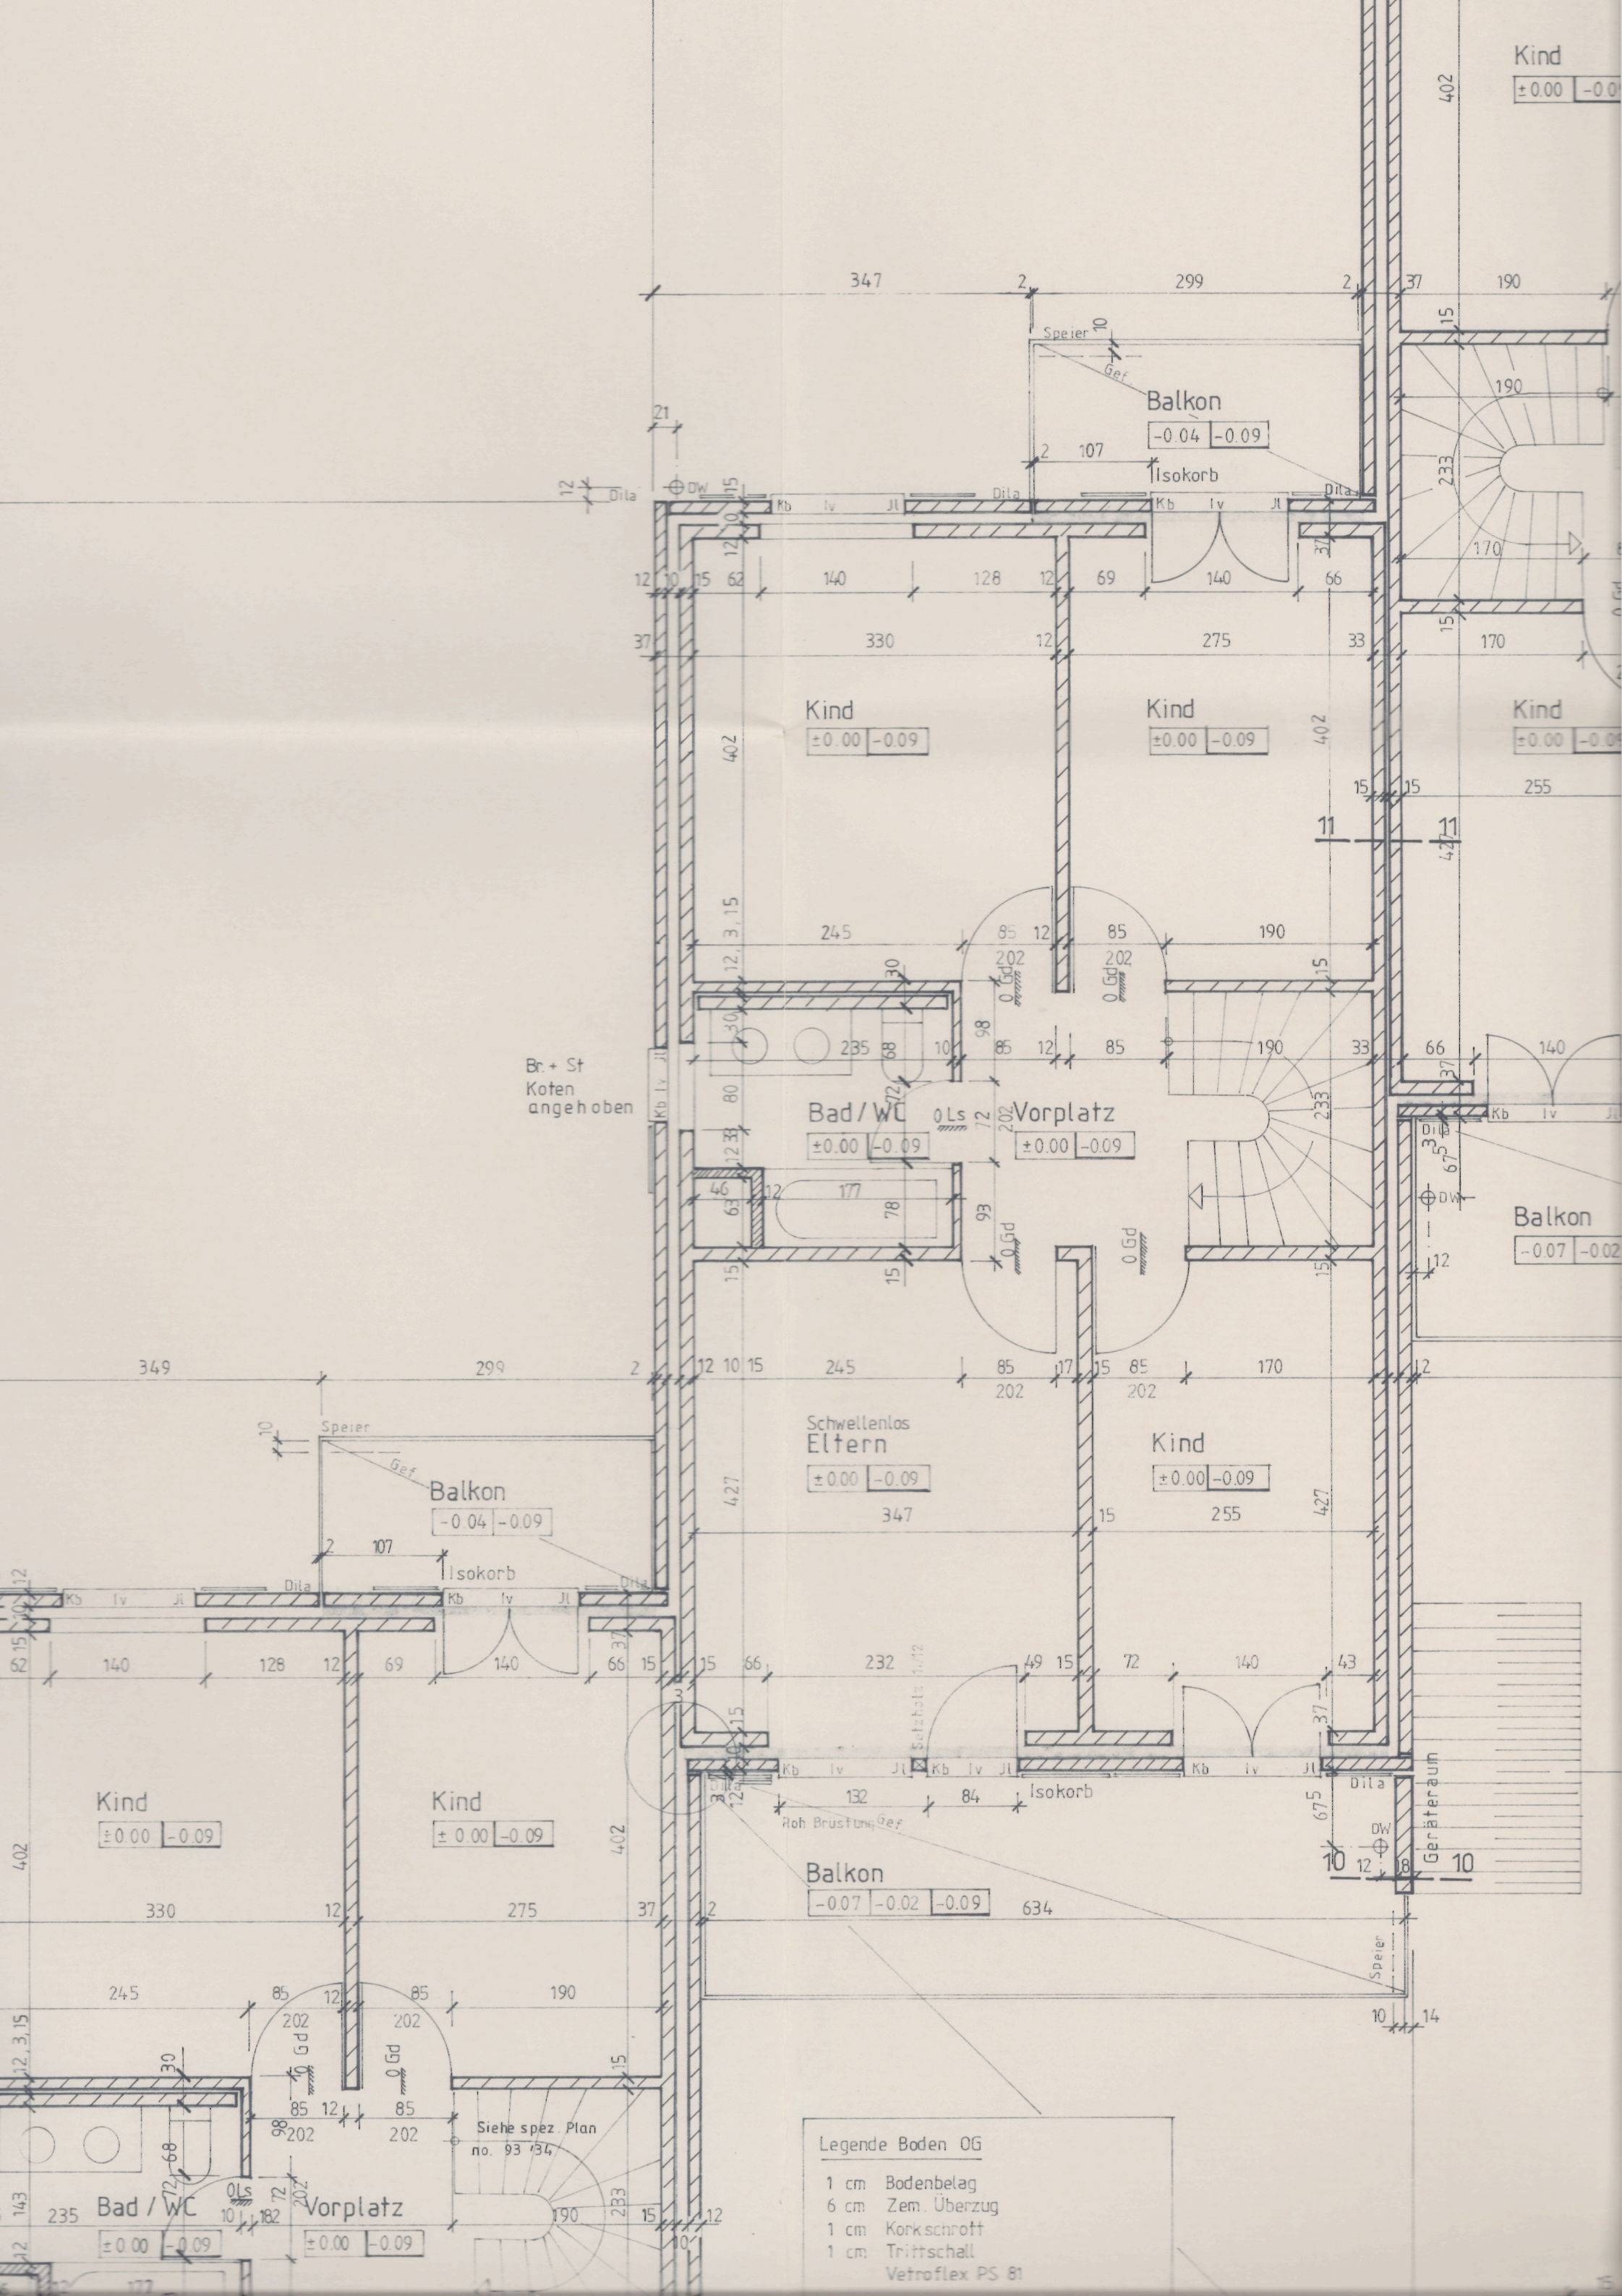

Kind
 ± 0.00 -0.09

Balkon
 -0.04 -0.09
Isokorb

Kind
 ± 0.00 -0.09

Kind
 ± 0.00 -0.09

Kind
 ± 0.00 -0.09

Br. + St
Koten
angehoben

Bad / WC
 ± 0.00 -0.09
Vorplatz
 ± 0.00 -0.09

Balkon
 -0.07 -0.02

Schwellenlos
Eltern
 ± 0.00 -0.09

Kind
 ± 0.00 -0.09

Kind
 ± 0.00 -0.09

Kind
 ± 0.00 -0.09

Balkon
 -0.07 -0.02 -0.09

Legende Boden OG

- 1 cm Bodenbelag
- 6 cm Zem. Überzug
- 1 cm Korkschnott
- 1 cm Trittschall
- Vetroflex PS 81

Siehe spez. Plan
no. 93 / 94

Bad / WC
 ± 0.00 -0.09
Vorplatz
 ± 0.00 -0.09

